

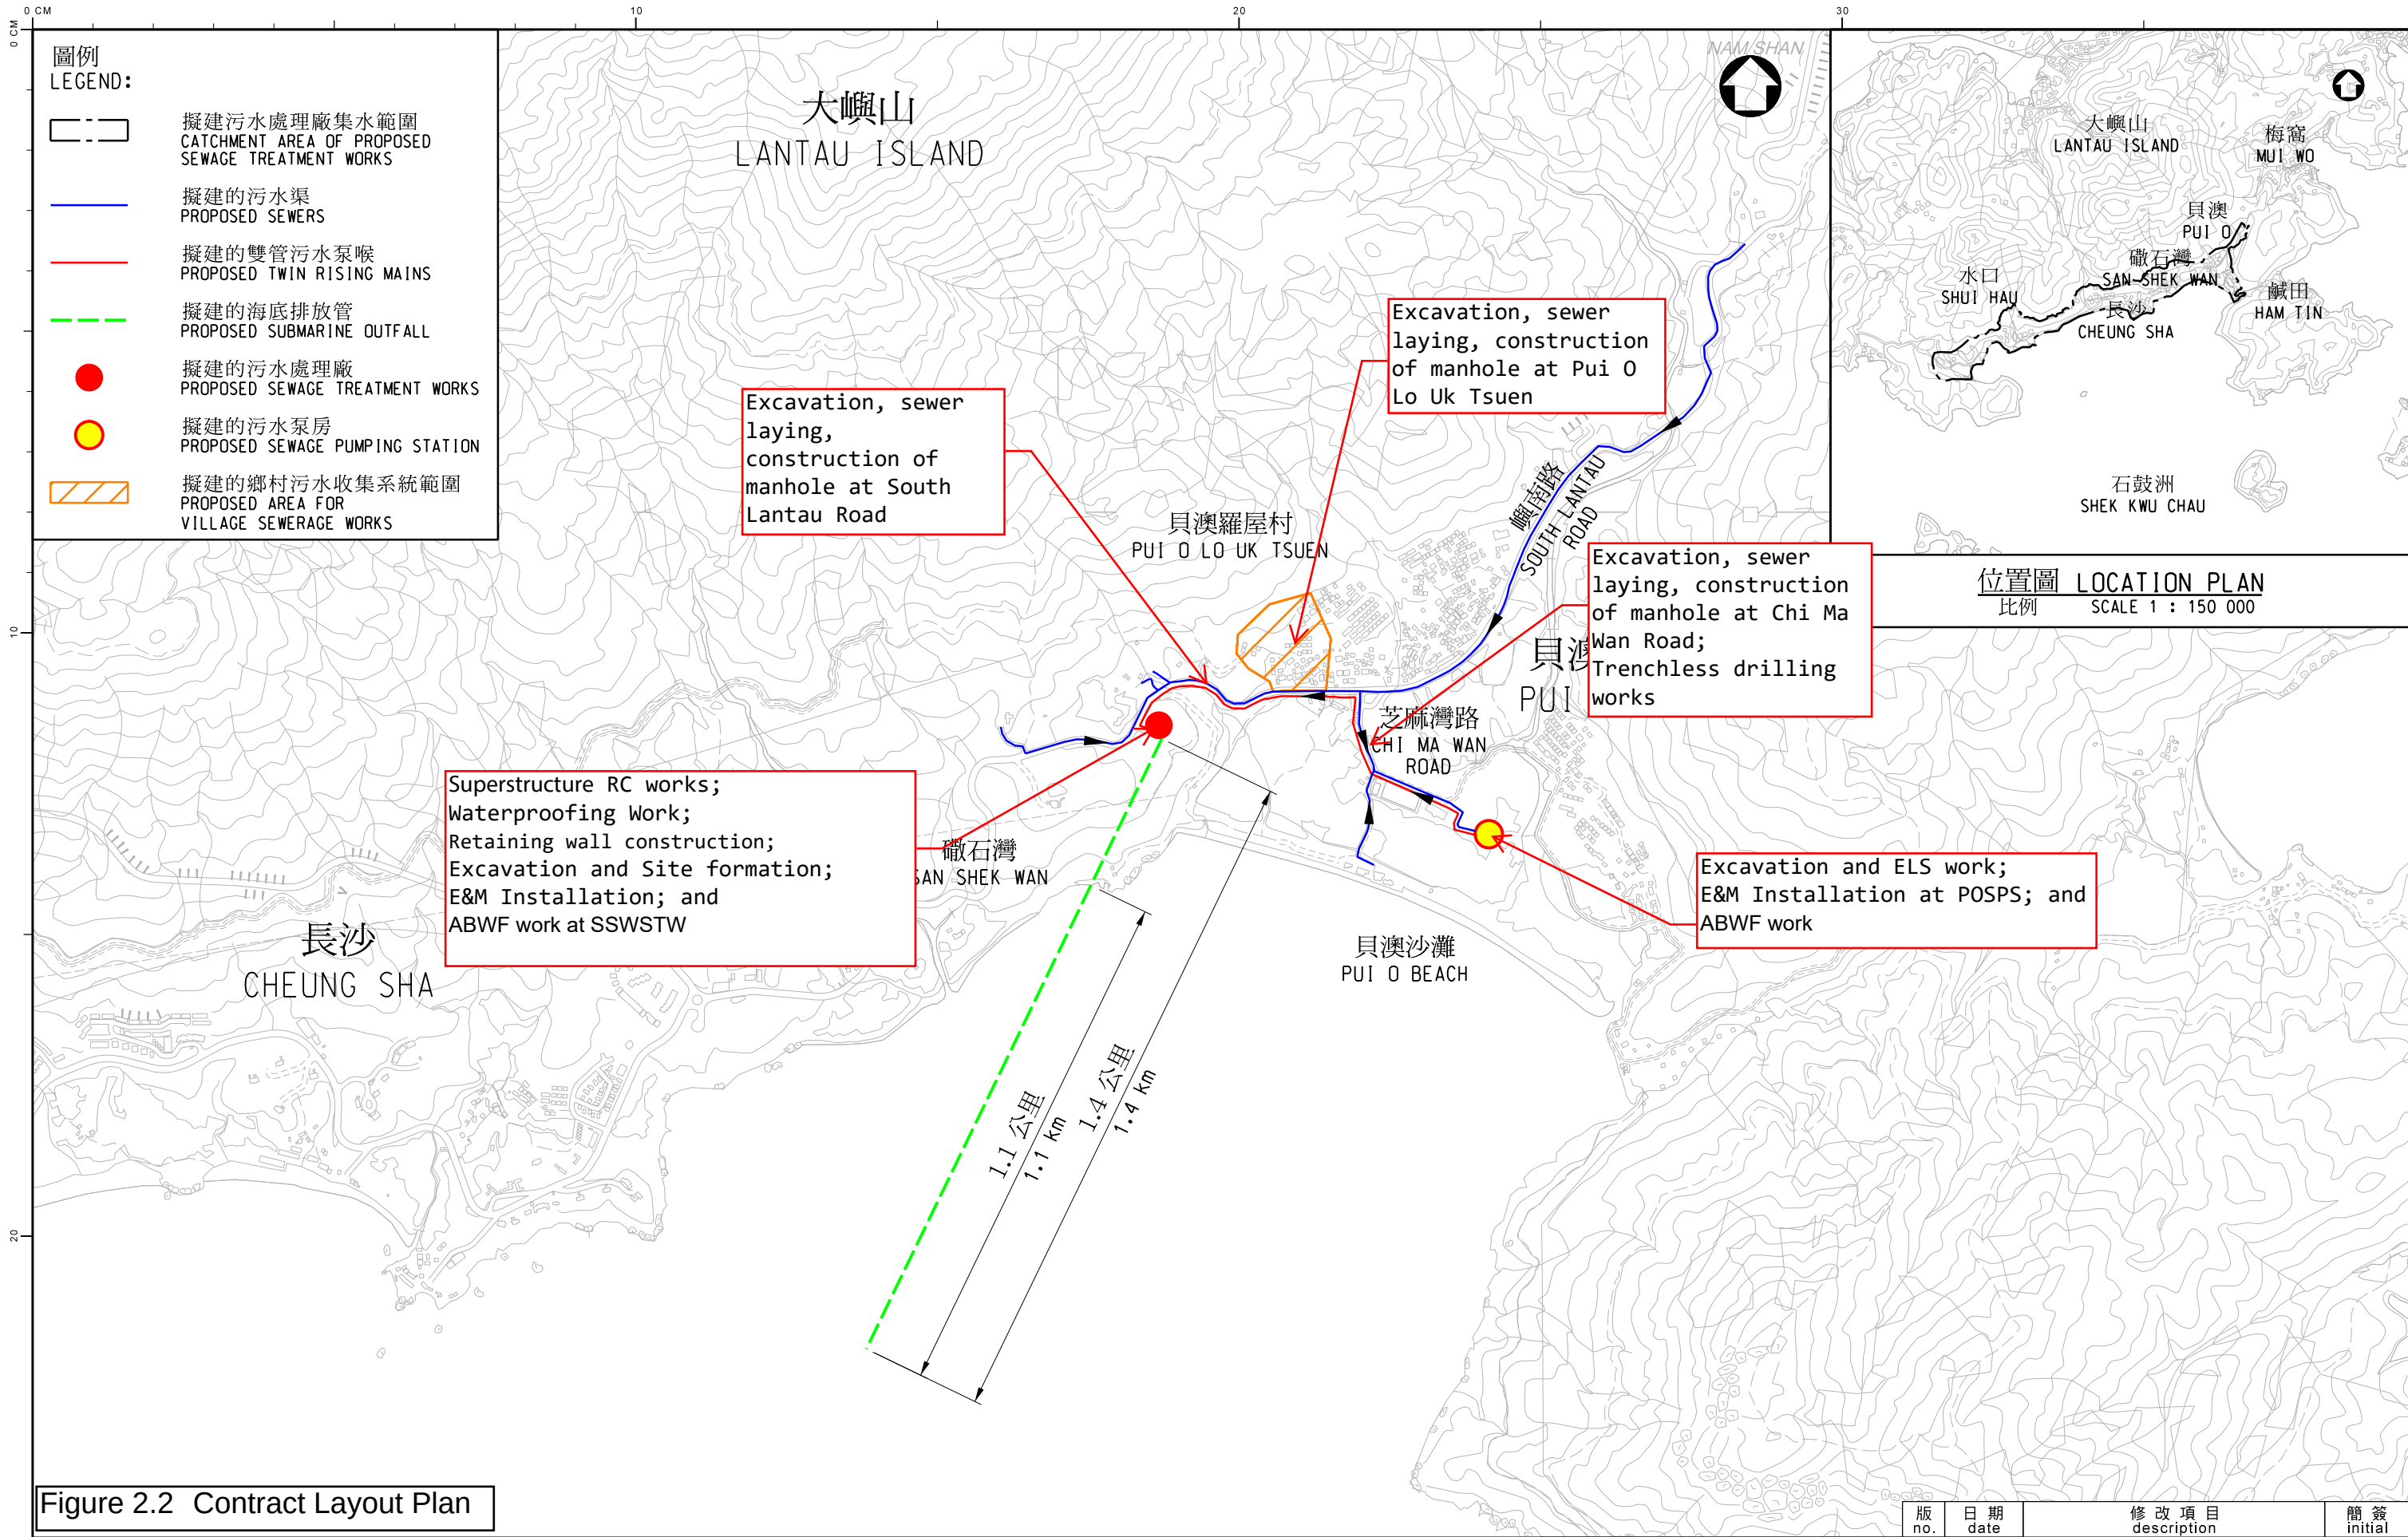


Figure 2.2 Contract Layout Plan

圖則名稱 drawing title		繪畫 drawn	版 no.	日期 date	修改項目 description	簡簽 initial
工務工程計劃編號331DS - 離島污水收集系統第2階段		SIGNED W. H. CHAN	27 APR 2020	27 APR 2020	圖則編號 drawing no.	比例 scale
- 南大嶼山污水收集系統工程		SIGNED Ir K. S. CHAN	27 APR 2020	27 APR 2020	DVD/2020/001	1:12 500
PWP ITEM NO.331DS - OUTLYING ISLANDS SEWERAGE, STAGE 2		SIGNED Ir L. CHEN	27 APR 2020	27 APR 2020	保留版權 COPYRIGHT RESERVED	
- SOUTH LANTAU SEWERAGE WORKS		部門 office	特別職務部 SPECIAL DUTY DIVISION		香港特別行政區政府渠務署 DRAINAGE SERVICES DEPARTMENT GOVERNMENT OF THE HONG KONG SPECIAL ADMINISTRATIVE REGION	